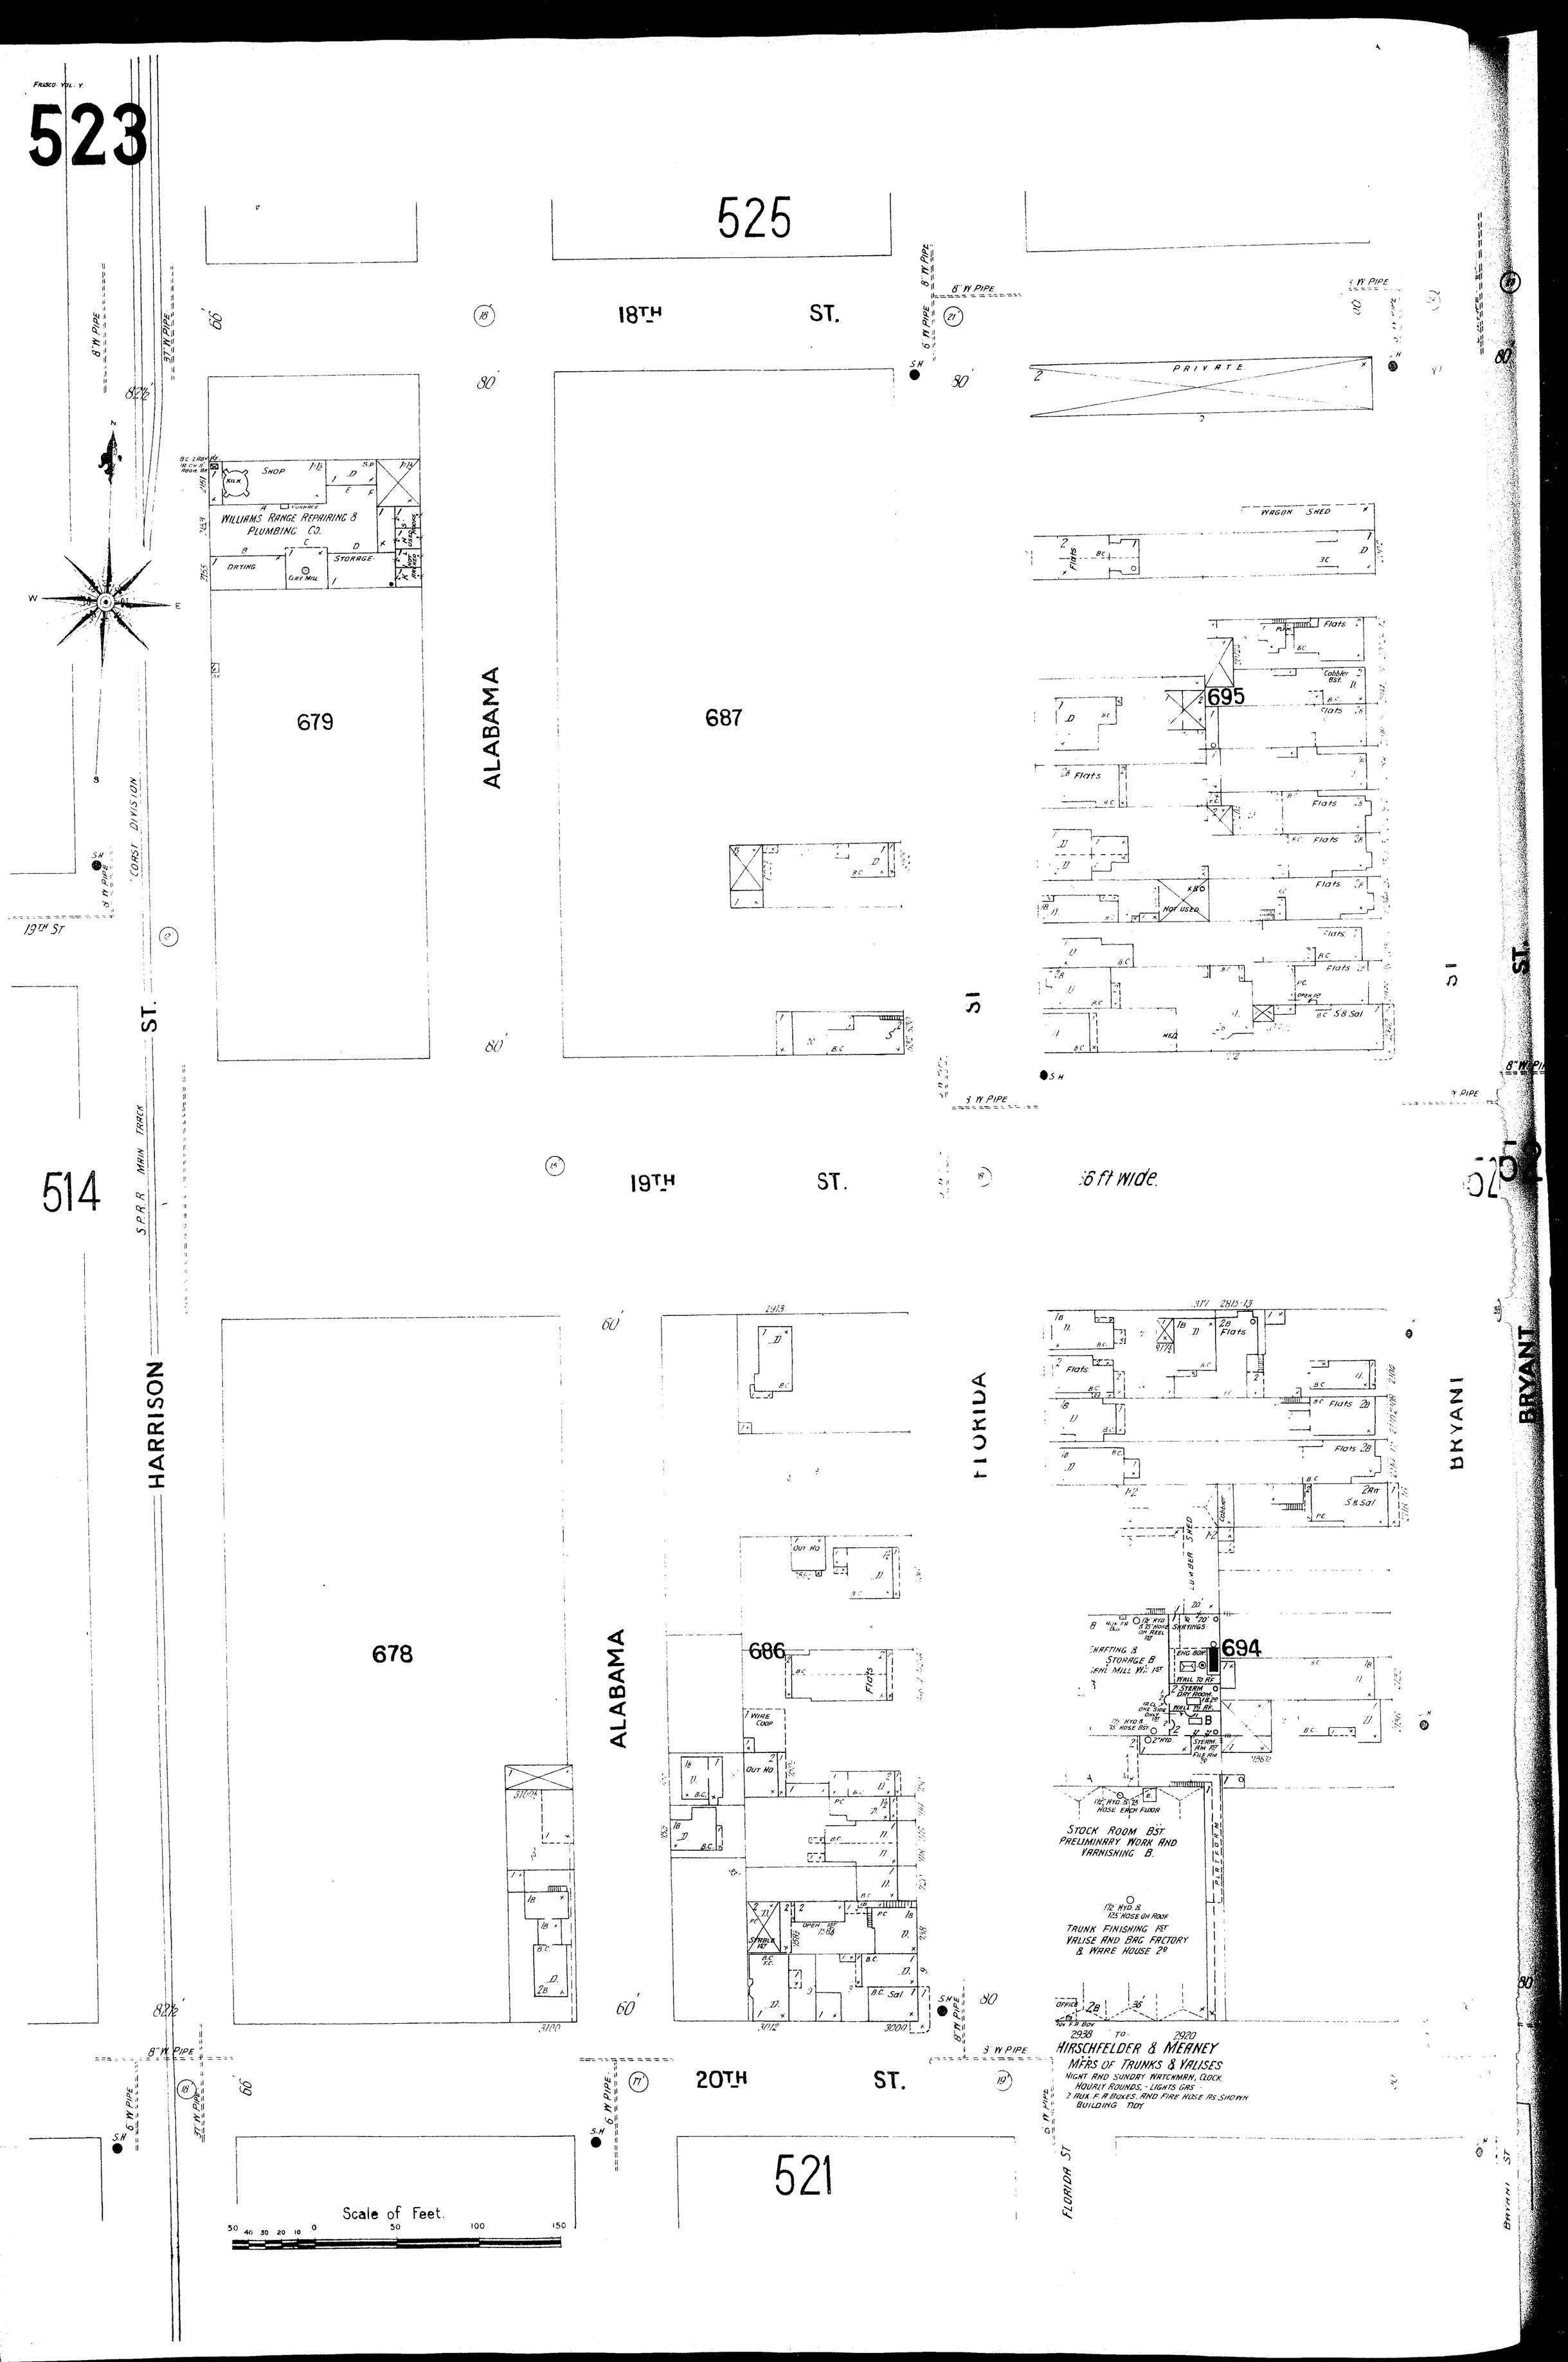
FRISCO. VOL. Y.
523
525
18TH ST.
19TH ST.
20TH ST.
ALABAMA ST.
HARRISON ST.
FLORIDA ST.
BRYANT ST.
CORST DIVISION
S.P.R.R. MAIN TRACK
679
687
678
686
694
695
514
521
WILLIAMS RANGE REPAIRING & PLUMBING CO.
SHOP
KILN
DRYING
DRY MILL
STORAGE
PRIVATE
WAGON SHED
Flats
Not USED
Cabinet Bst.
S.& Sal
STOCK ROOM BST
PRELIMINARY WORK AND VARNISHING B.
TRUNK FINISHING 1ST
VALISE AND BAG FACTORY & WARE HOUSE 2D
HIRSCHFELDER & MEANEY
MFRS OF TRUNKS & VALISES
NIGHT AND SUNDRY WATCHMAN, CLOCK HOURLY ROUNDS, - LIGHTS GAS
2 AUX. F. A BOXES. AND FIRE HOSE AS SHOWN
BUILDING 7DY
2938 TO 2920
Scale of Feet.
50 40 30 20 10 0 50 100 150